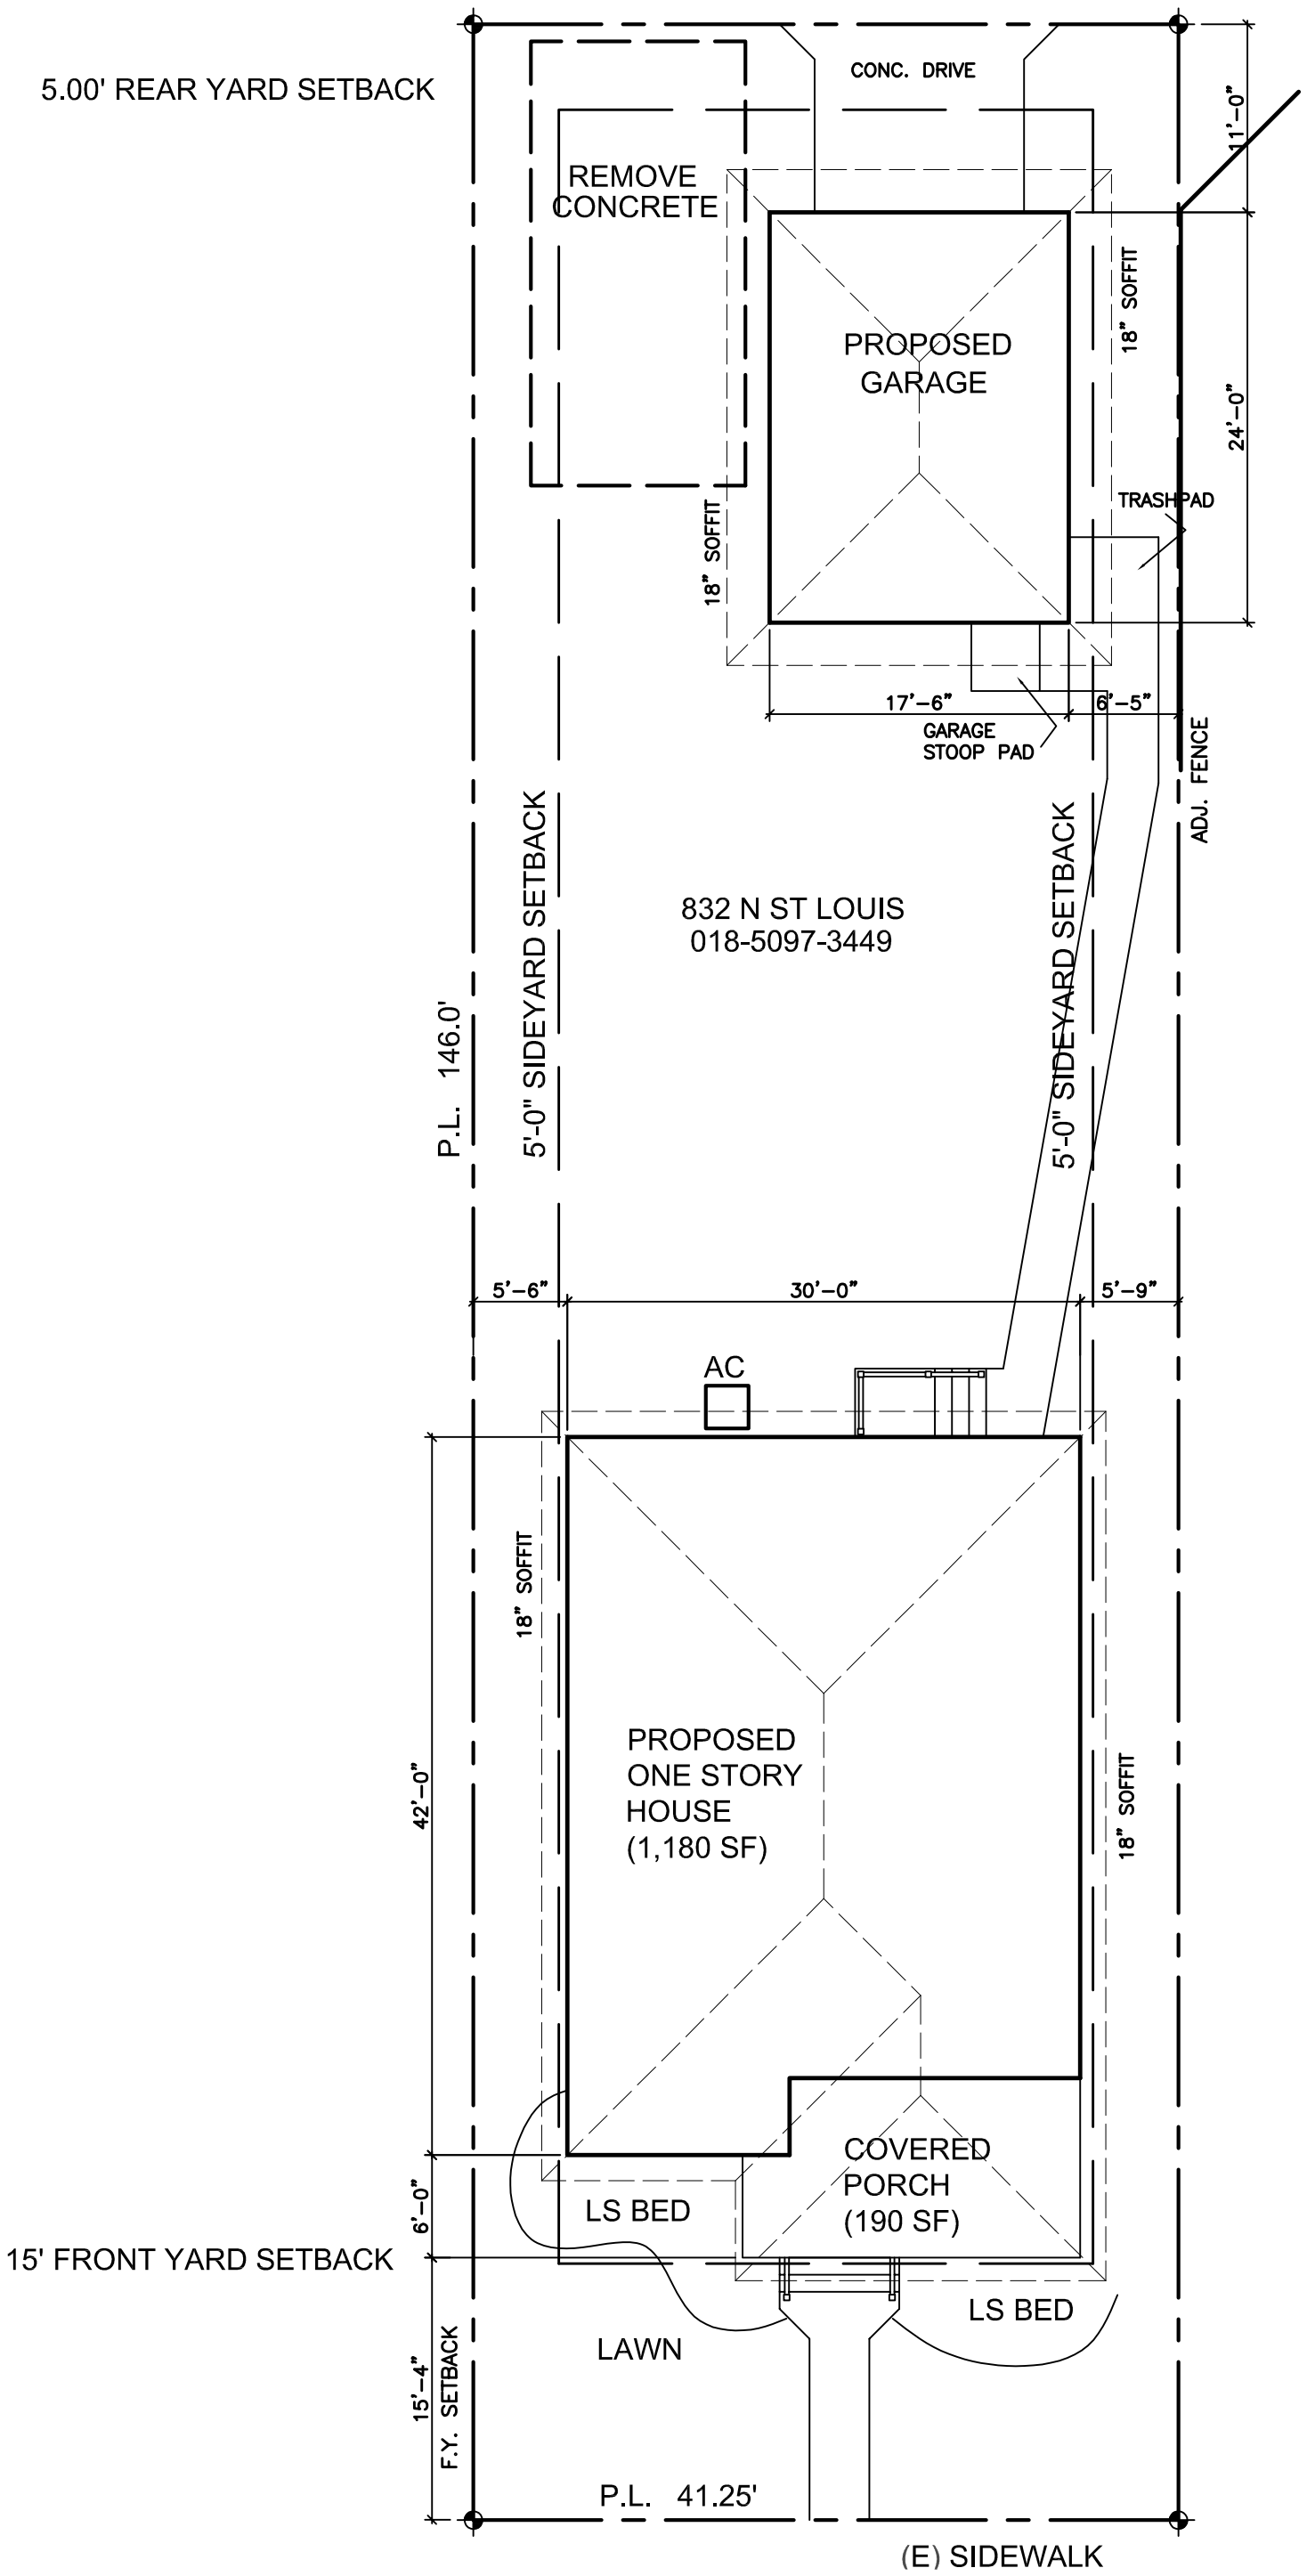
5.00' REAR YARD SETBACK
CONC. DRIVE
REMOVE CONCRETE
PROPOSED GARAGE
11'-0"
18" SOFFIT
24'-0"
TRASH PAD
18" SOFFIT
17'-6"
6'-5"
GARAGE STOOP PAD
ADJ. FENCE
832 N ST LOUIS
018-5097-3449
P.L. 146.0'
5'-0" SIDEYARD SETBACK
5'-0" SIDEYARD SETBACK
5'-6"
30'-0"
5'-9"
AC
18" SOFFIT
PROPOSED ONE STORY HOUSE (1,180 SF)
18" SOFFIT
42'-0"
COVERED PORCH (190 SF)
LS BED
6'-0"
LS BED
LAWN
15'-4"
F.Y. SETBACK
15' FRONT YARD SETBACK
P.L. 41.25'
(E) SIDEWALK